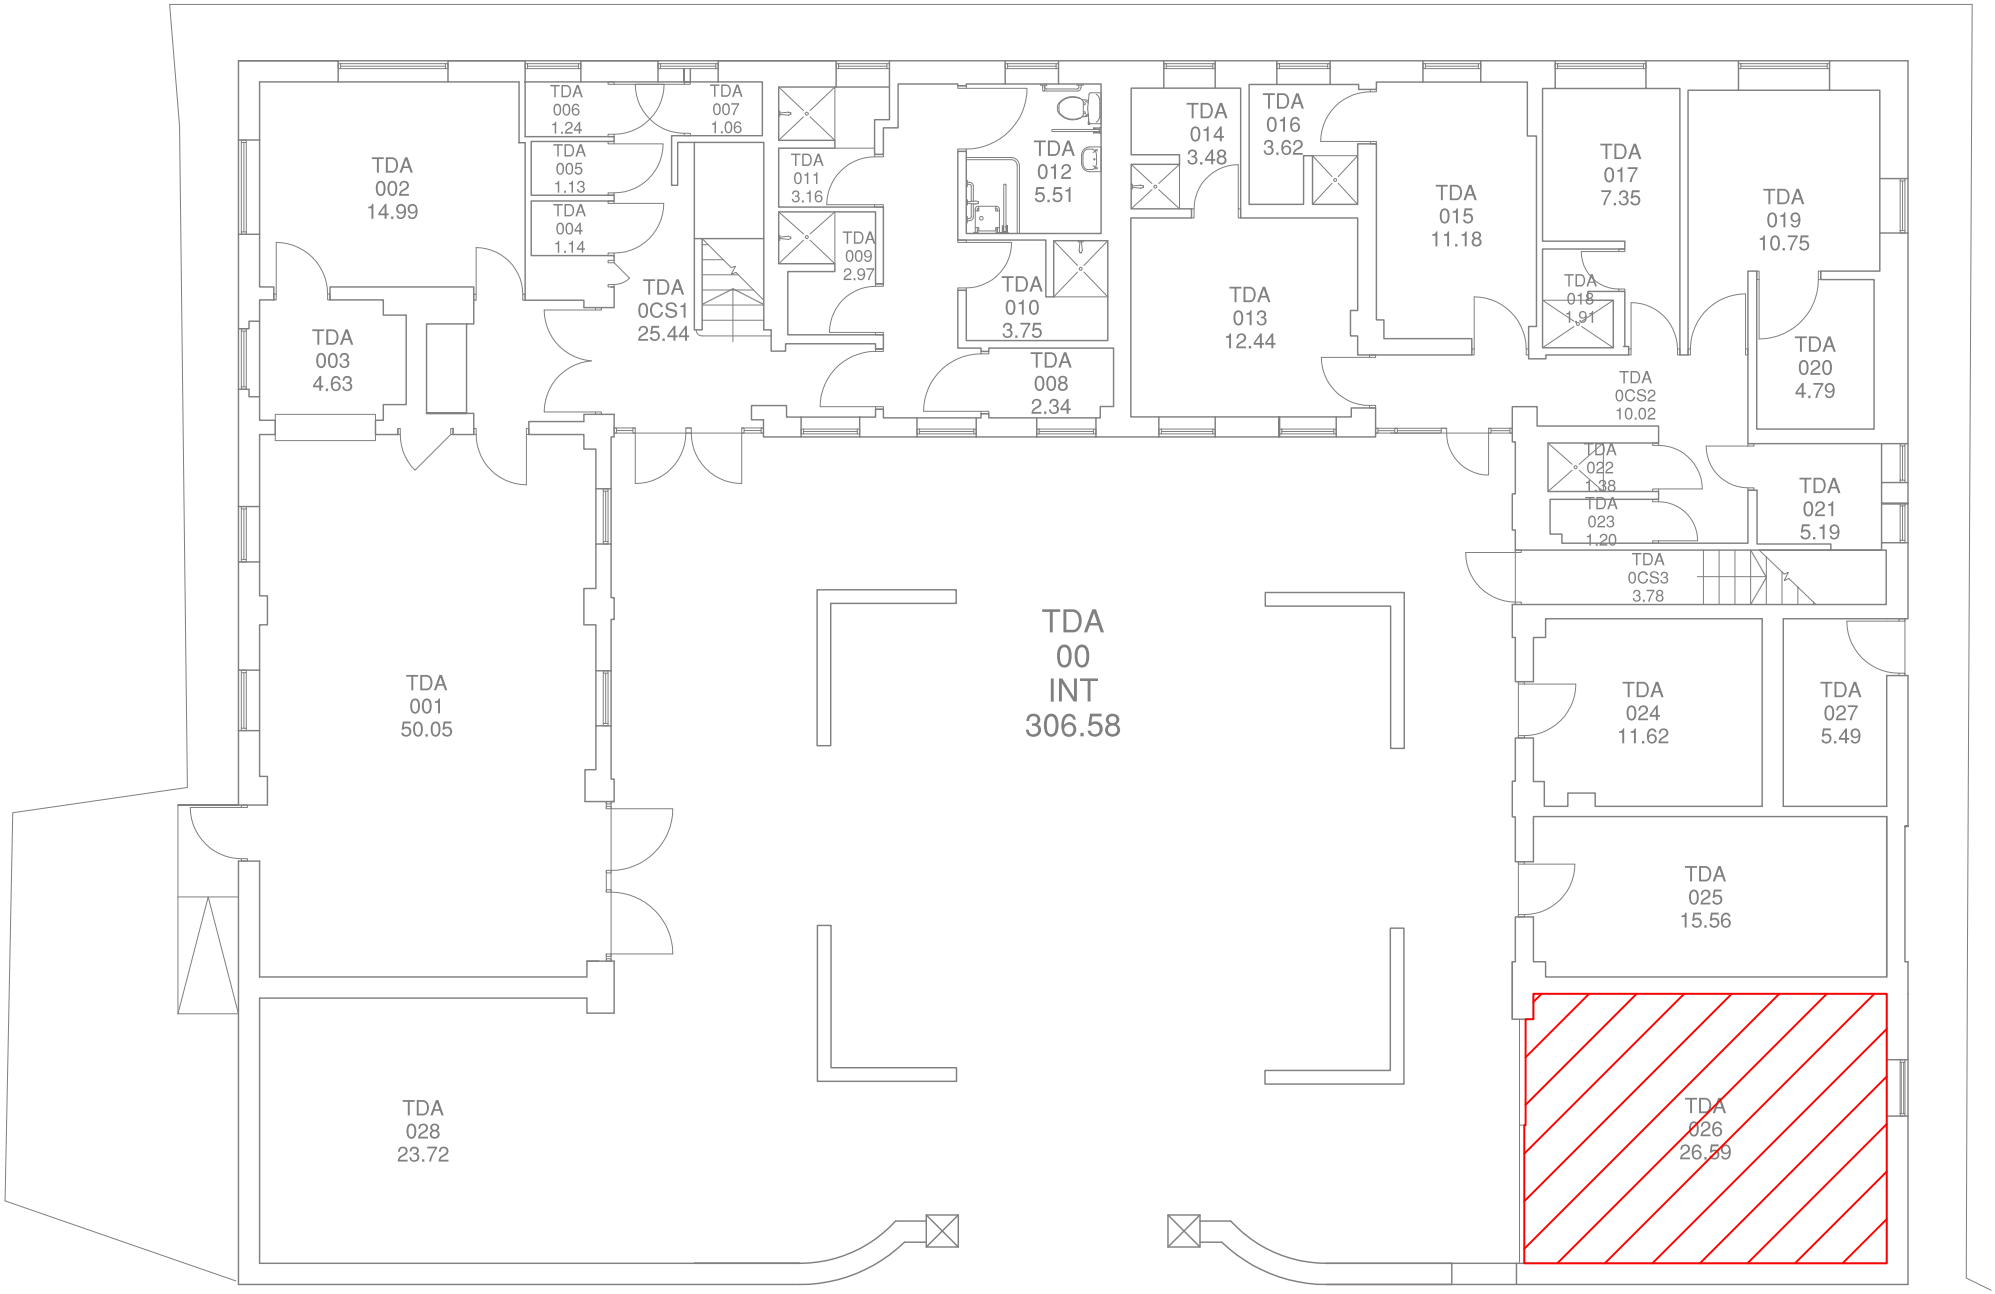

uclan University of Central Lancashire	FM Estates Property Team Tel: 01772 892046	Leaseplan D	BUILDING: Coach House	FLOOR: Ground Floor	Drawn Mark Ellery	Scale @A4 1:125
				SITE: Llangollen Campus	Date 27/02/09	Cad Reference U:\DbApps\Dwgs\Live\Llangollen